


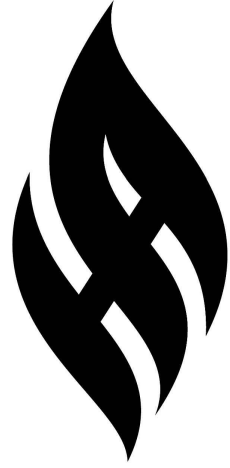


Pencadlys a Chanolfan Hyfforddi Newydd ar gyfer Gwasanaeth Tân ac Achub Gogledd Cymru
New Headquarters & Training Centre for North Wales Fire & Rescue Service



hwb awen

Enwau Ystafelloedd / Room Names		
1.01	Swyddfa'r Hyfforddwyr	Trainers Office
1.02	Ystafell Gyfarfod	Meeting Room
1.03	Dosbarth 1	Classroom 1
1.04	Dosbarth 2	Classroom 2
1.05	Dosbarth 3	Classroom 3
1.06	Dosbarth 4	Classroom 4
1.07	Hyfforddwyr Gweithredol	OPS Trainers Office
1.08	Paratoi Lluniaeth	Refreshment Preparation
1.09	Ystafell y Cyfarfod Llawn	Plenary Room
1.10	Ystafell Werdd	Green Room
1.11	Effeithlydd Cab Injan Dŵn	Appliance Cab Simulation
1.12	Pod Hyfforddi 1	Training Pod 1
1.13	Pod Hyfforddi 2	Training Pod 2
1.14	Ystafell Reoli XVR	XVR Control Room
1.15	Ystafell Arsyllwyr	Observers Room
1.16	Ystafell Hyfforddi'r Ganolfan Rheolaeth	Control Centre Training Room
1.17	Storfa gwisgoedd a chofnodion	Costumes & Records Store
1.18	Storfa Logisteg	Logistics Stores
1.19	Storfa Gyfathrebu	Communications Store
4P	Pod Cyfarfod i Bedwar	Meeting Pod for Four
T1.01	Toiled	Toilet
T1.02	Toiled	Toilet
T1.03	Toiled Hygyrch	Accessible Toilet
U1.01	Storfa'r Glanhawyr	Cleaners Store
P1.01	Ystafell Gweinydd	Server Room
P1.02	Gwasanaethau Trydanol	Electrical Services
S1.01	Grisiau 1	Stair 1
S1.02	Grisiau 2	Stair 2
S1.03	Grisiau 3	Stair 3
S1.04	Grisiau 4	Stair 4
S1.05	Grisiau 5	Stair 5
C1.01	Ardal Drafod	Break-Out Area
C1.02	Coridor	Corridor
C1.03	Coridor	Corridor
CL1	Lift Llwyfan	Platform Lift
CL2	Lift Nwyddau	Goods Lift

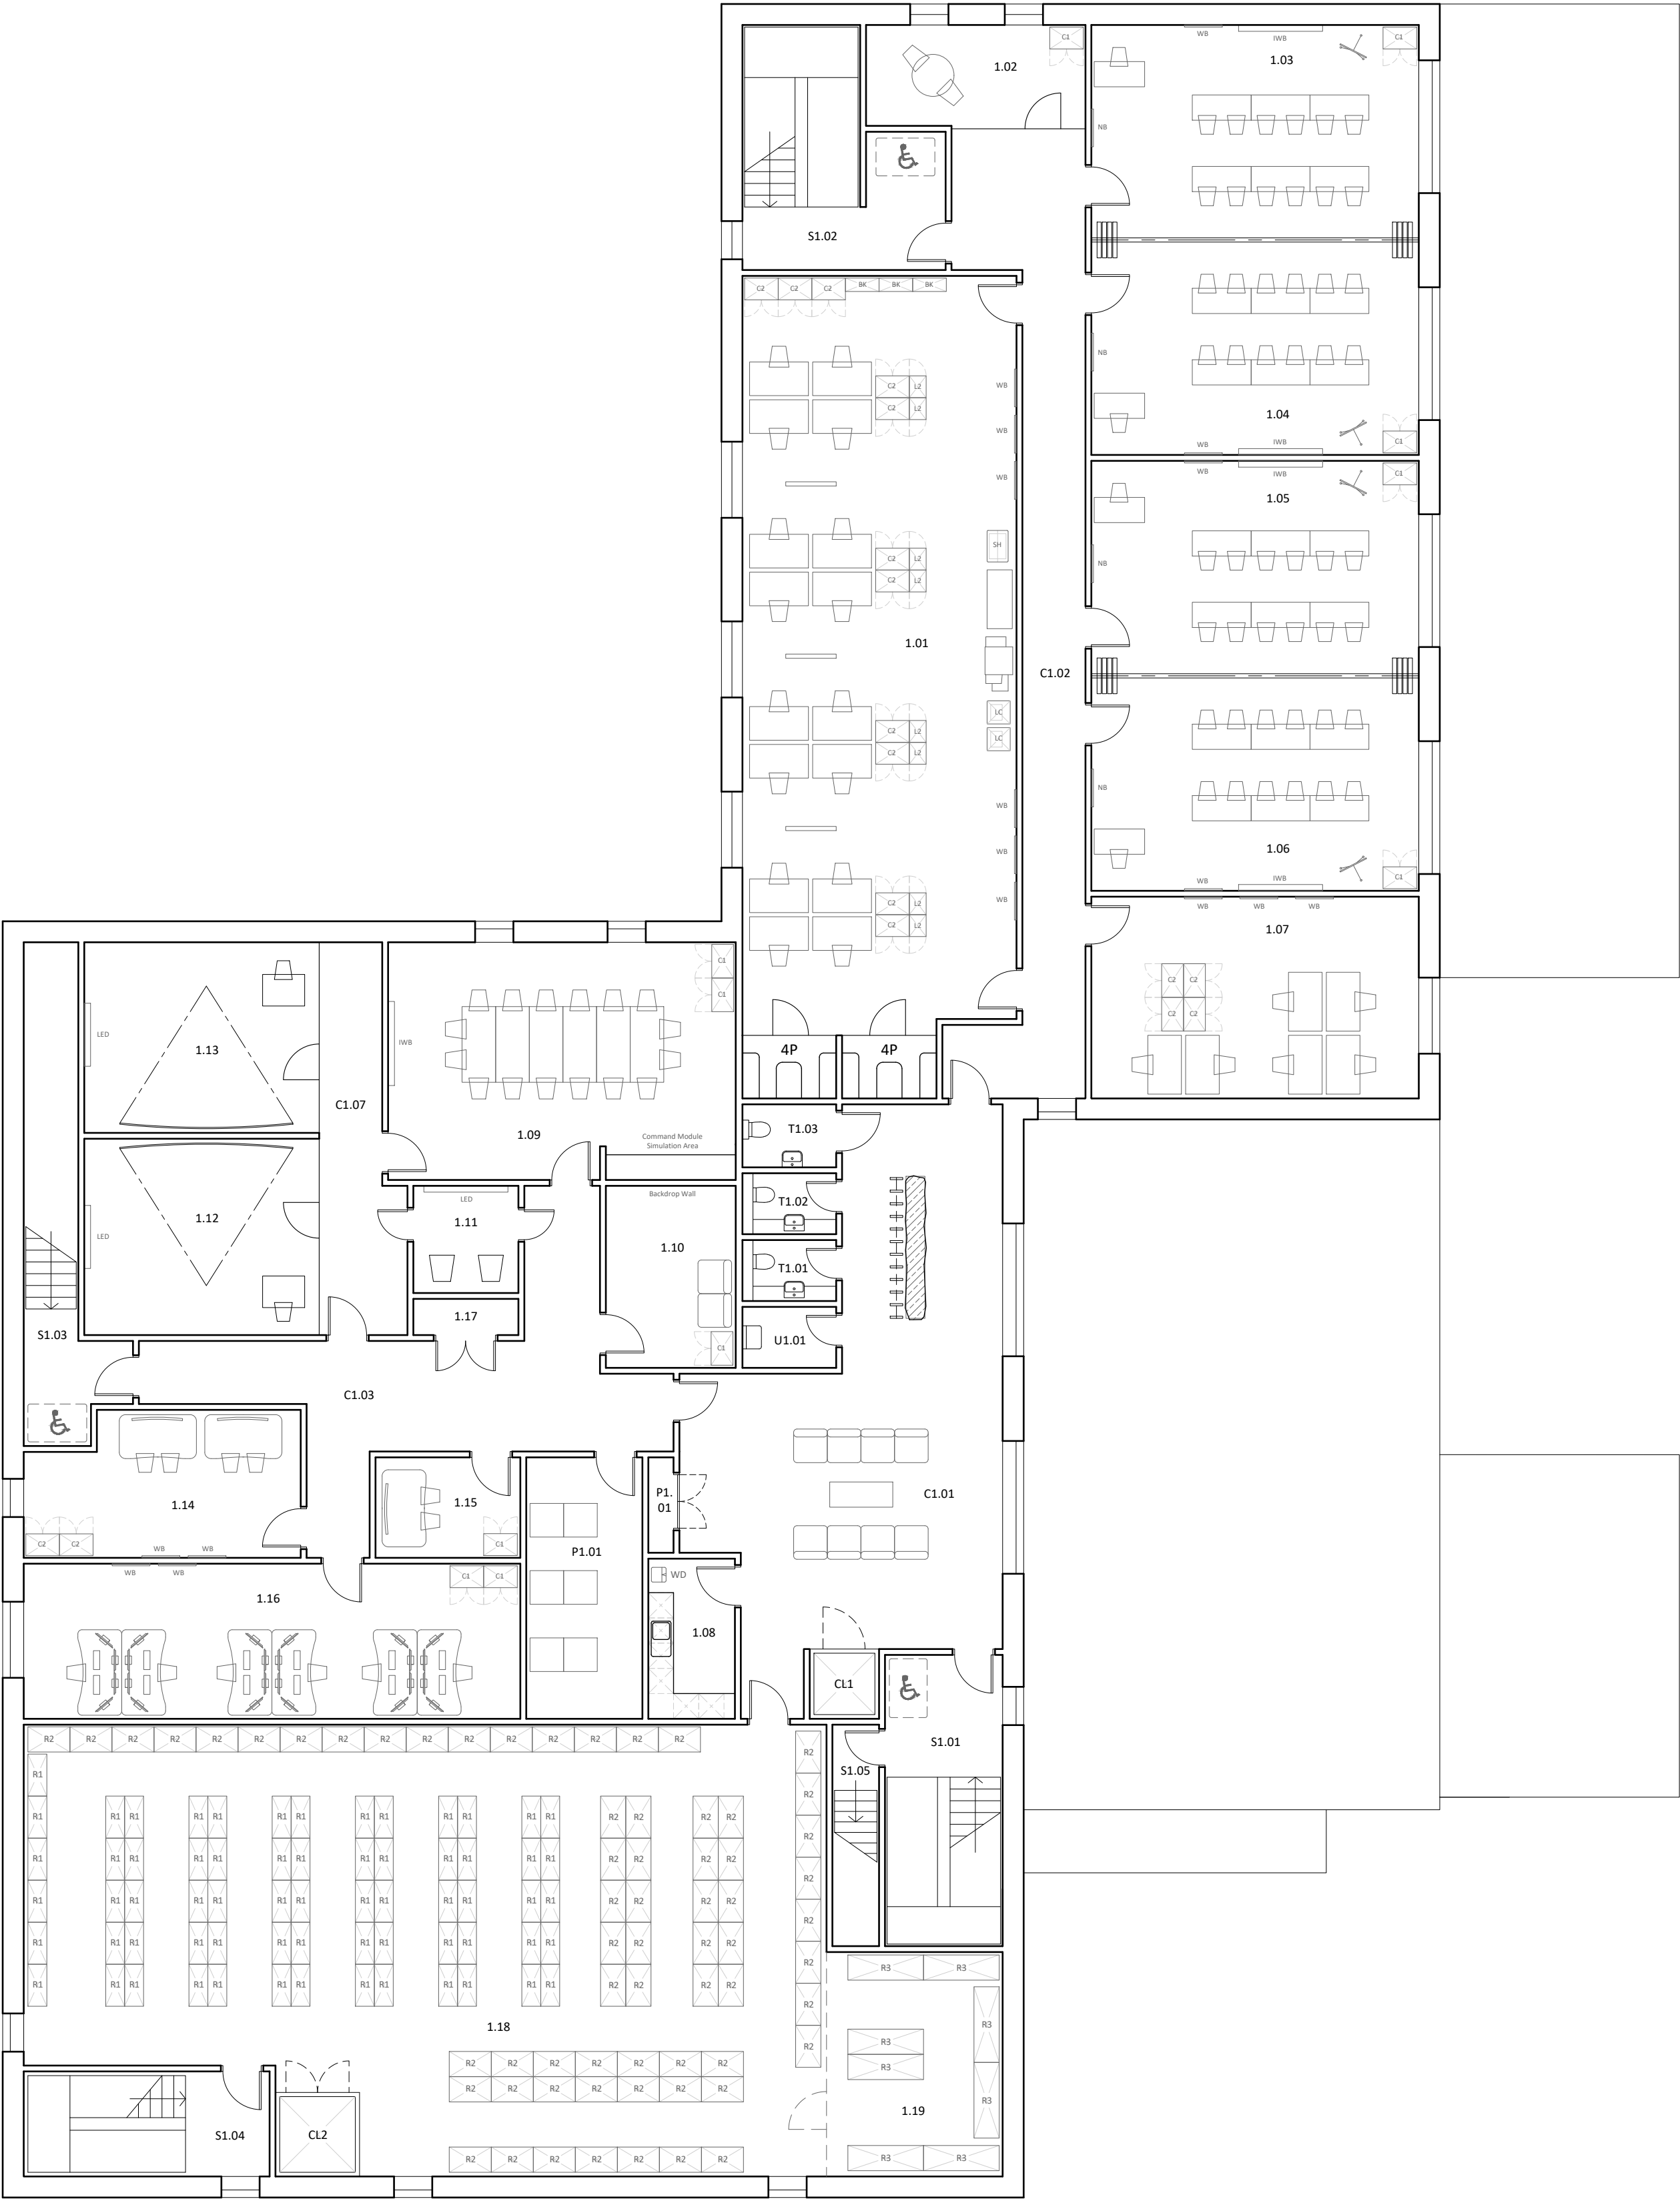

1

Hwb Hyfforddi
Training Hub

Cynllun Llawn Arfaethedig - Lefel 1
Proposed Floor Plan - Level 1

Bradshaw Gass & Hope LLP
Penseiri | Syrfewyr Meintiau | Peirianwyr Strwythurol
Architects | Quantity Surveyors | Structural Engineers

